EXISTING AERIAL

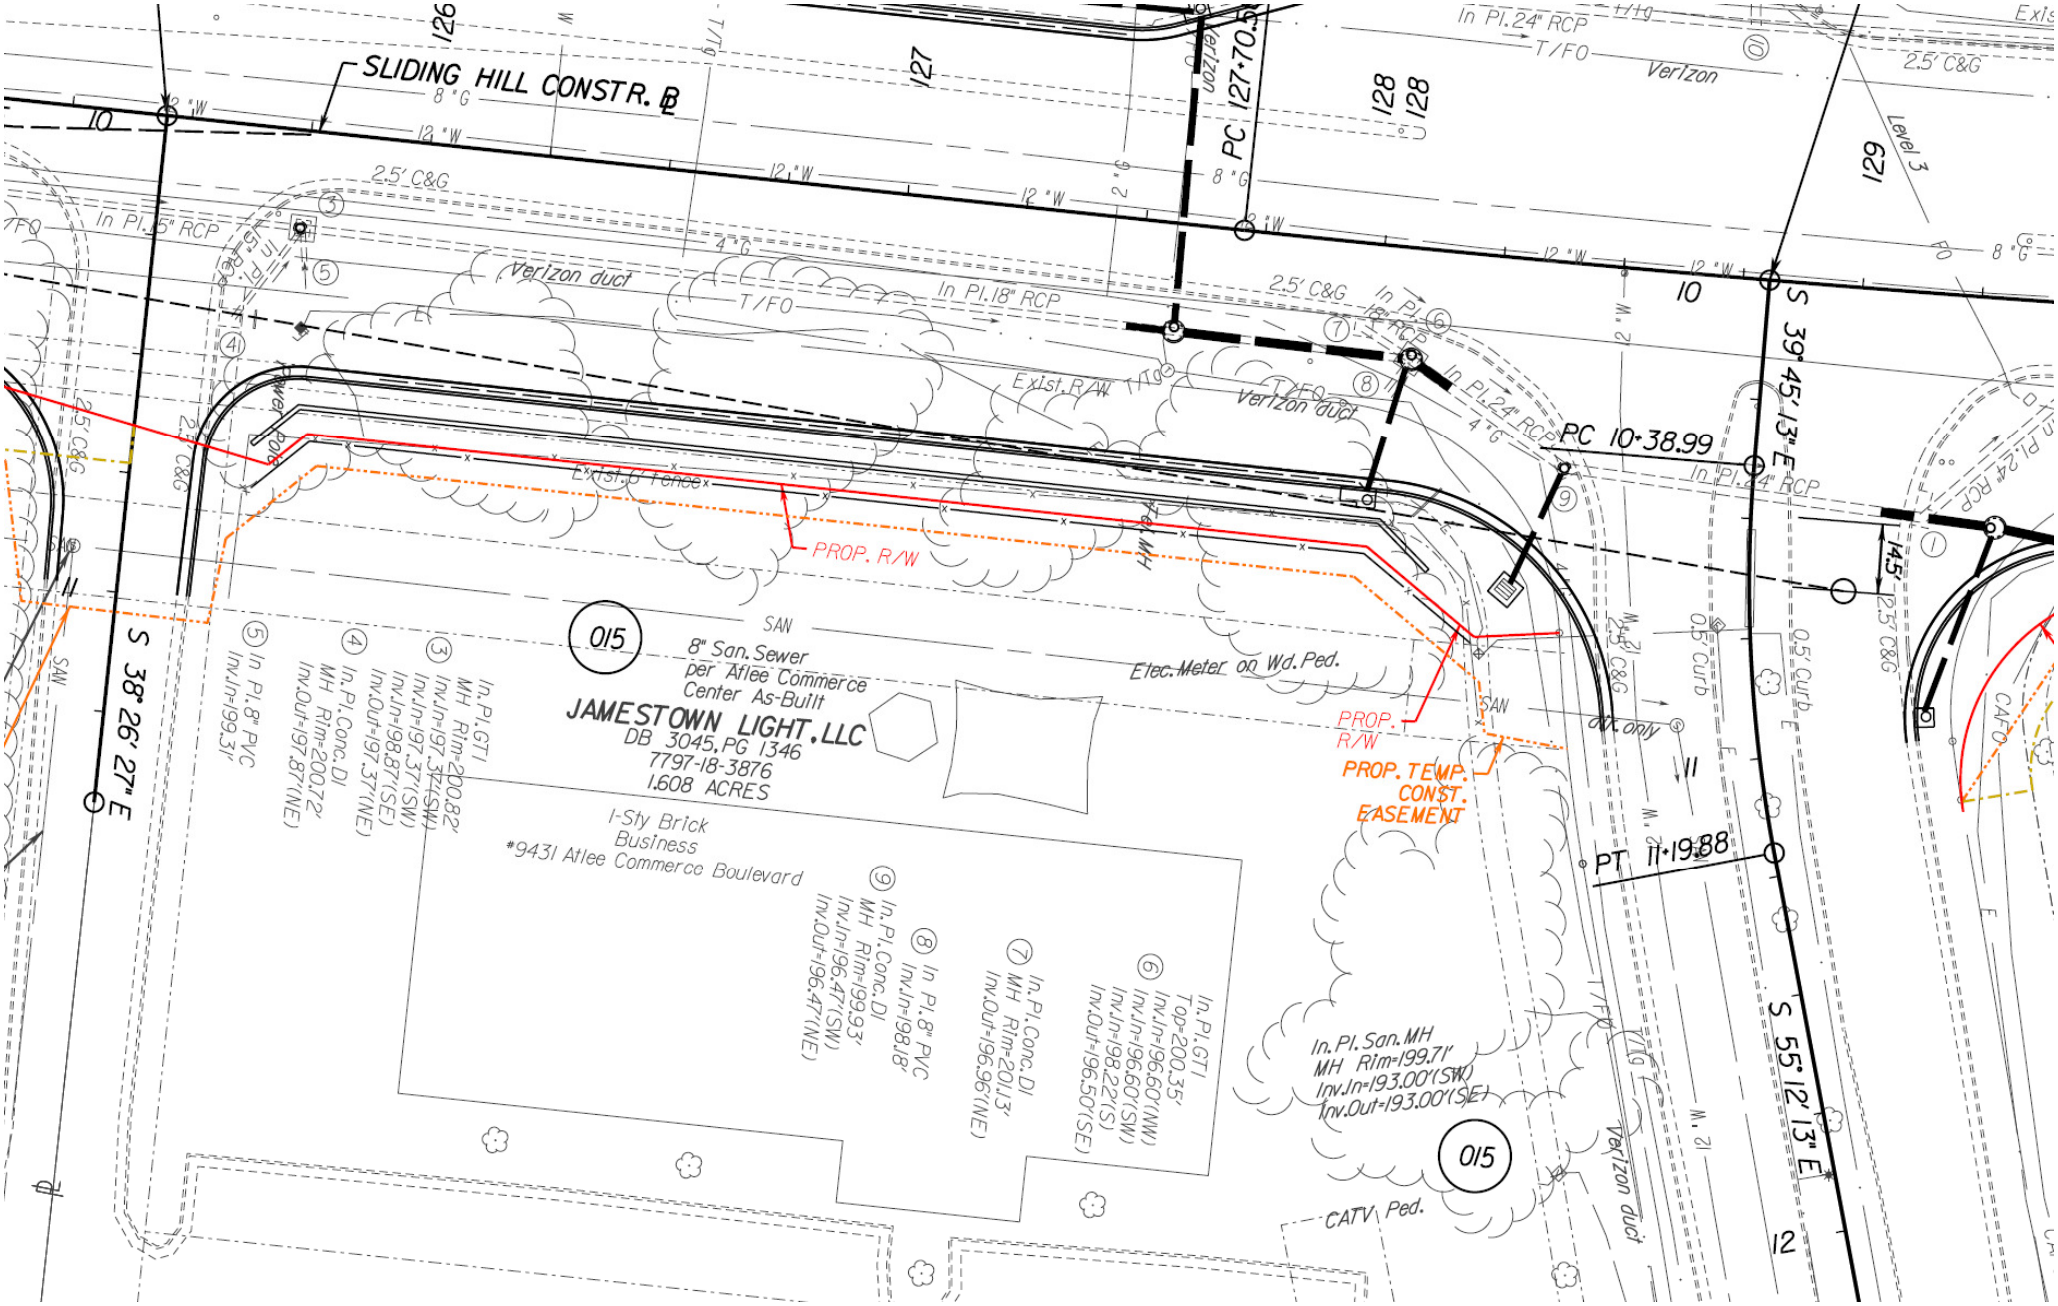

ORIGINAL DESIGN APPROXIMATE SCALE: 1" = 40'

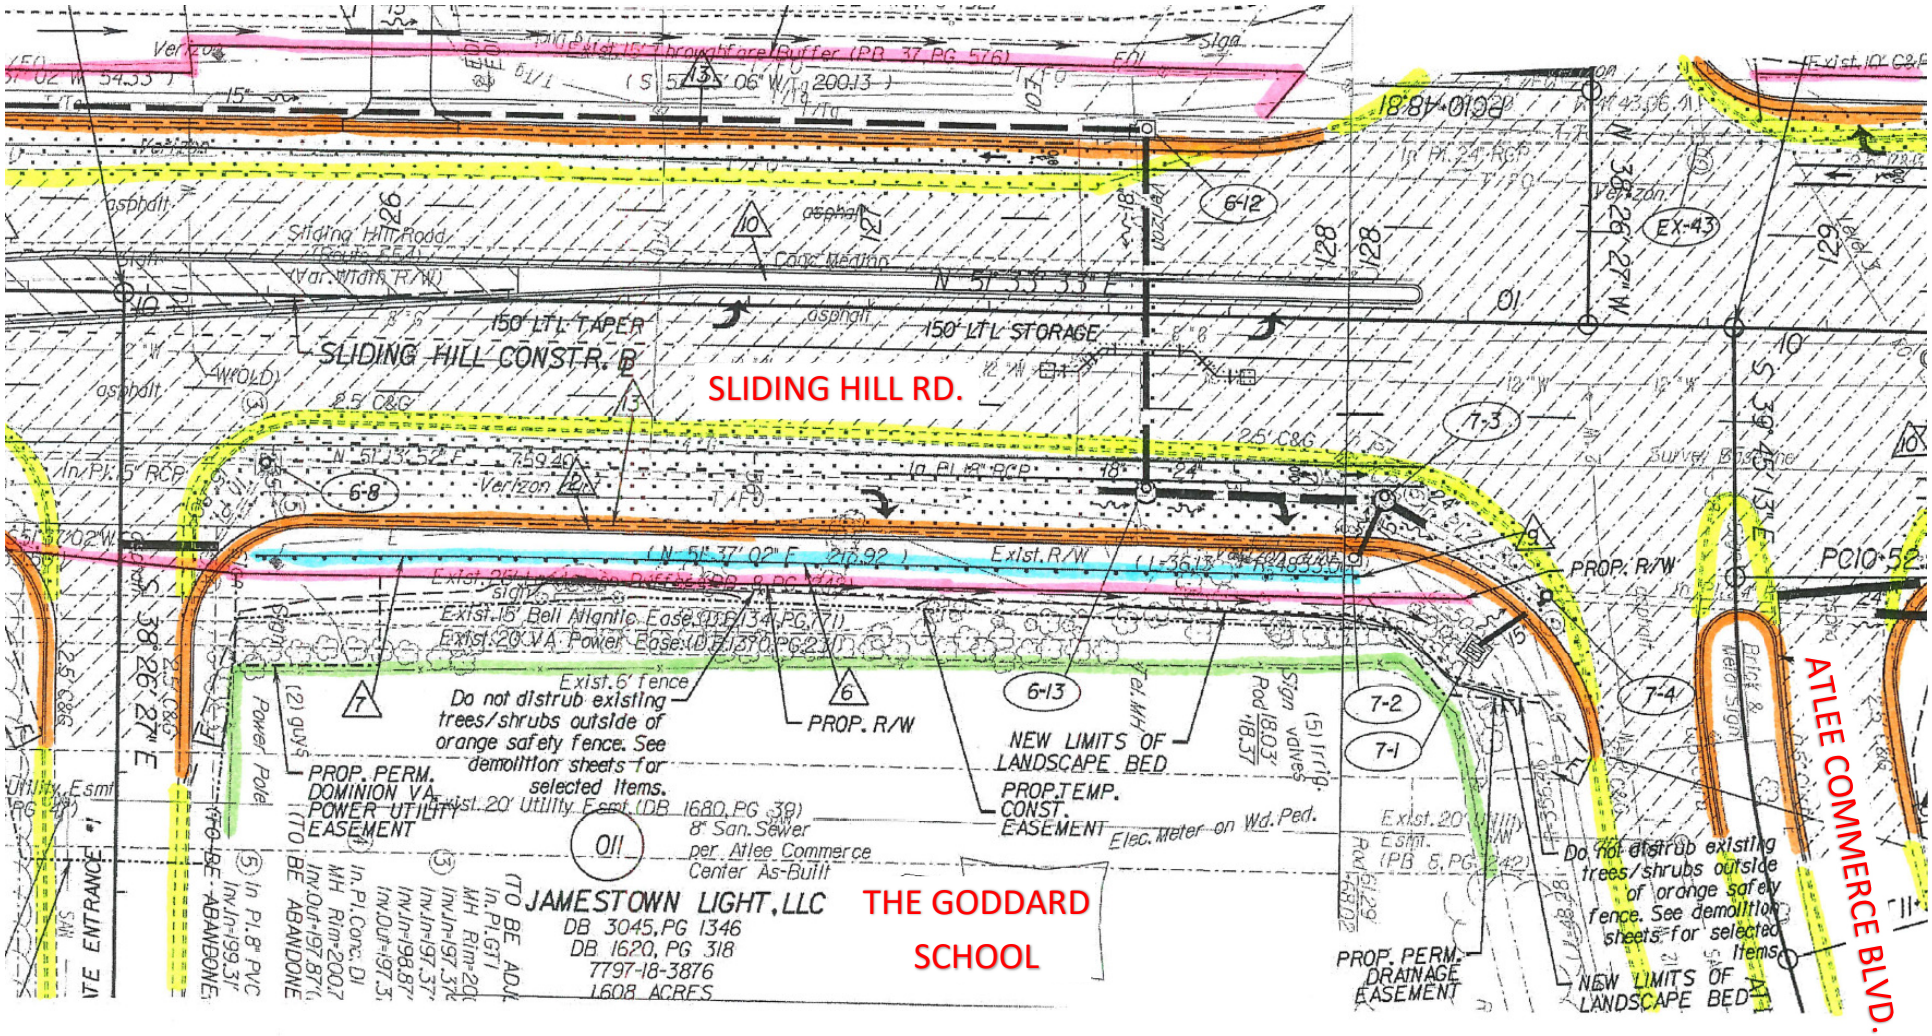

CURRENT DESIGN

APPROXIMATE SCALE: 1" = 40'

PROPOSED R/W

PROPOSED CURB/GUTTER

EXISTING VINYL FENCE

EXISTING EDGE OF PAVEMENT

PROPOSED GUARDRAIL