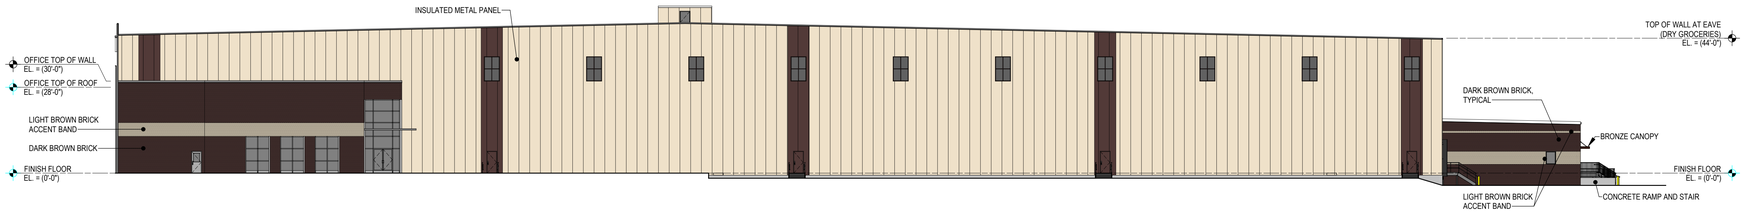


## NORTH ELEVATION - DRY GROCERIES

**SCALE: 1" = 20'-0"**

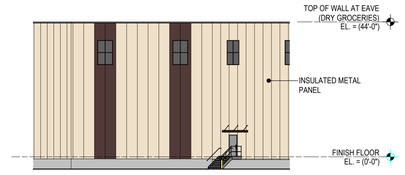


## CROSS DOCK ELEVATION

**SCALE: 1" = 20'-0"**




## OVERALL EAST ELEVATION - DRY GROCERIES

**SCALE: 1" = 40'-0"**

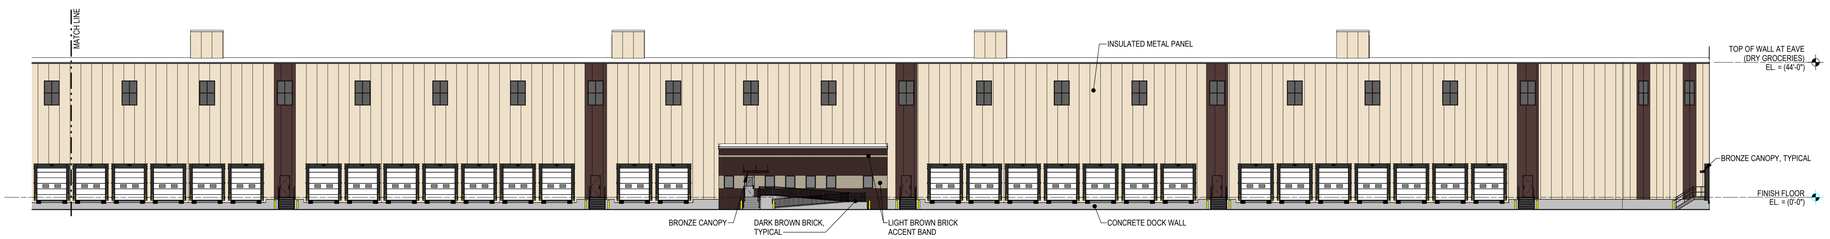


## PARTIAL EAST ELEVATION - DRY GROCERIES

**SCALE: 1" = 20'-0"**

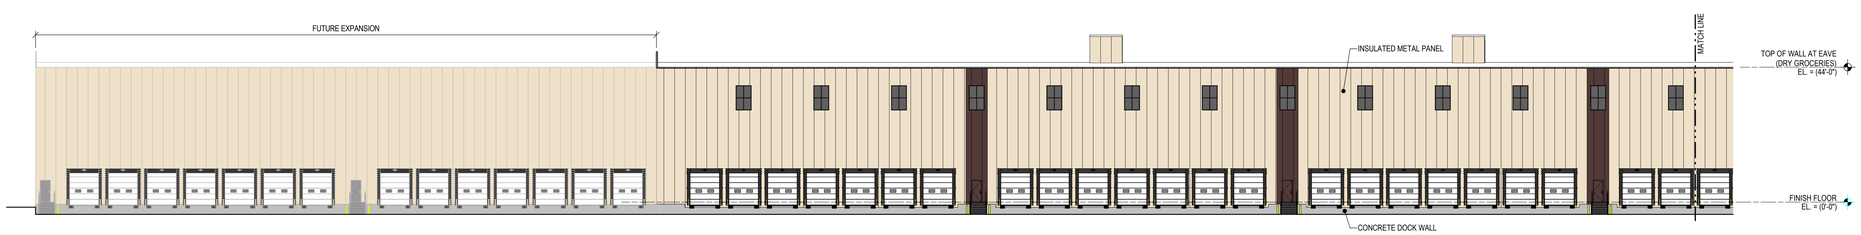


## PARTIAL EAST ELEVATION - DRY GROCERIES

**SCALE: 1" = 20'-0"**

WHITING-TURNER
300 East Joppa Road
Baltimore, MD 21286

PROVIDENCE
ENGINEERING CORP
10 Eisenhower Boulevard
Lancaster, PA 17603
Phone: 717-509-7000
Certificate Number: 407004271

PRELIMINARY - NOT FOR CONSTRUCTION - FOR REVIEW ONLY - 03/19/2020

| REVISION | DATE | BY |
|---|---|---|

Wegmans
VIRGINIA SERVICE CENTER

EXTERIOR ELEVATIONS - DRY GROCERIES

© Copyright Notice: Providence Engineering Corp. 2019 - all Rights Reserved. These plans are the property of Providence Engineering Corp. Any use or reproduction of these plans, in whole or in part, without the written permission of Providence Engineering Corp. is forbidden. Anyone using these plans without our written permission agrees to indemnify Providence Engineering Corp. from any and all claims arising out of the unauthorized use of these plans by any third party that would do such a thing at such risk.

| | |
|---|---|
| DRAWN BY: | KDL |
| CHECKED BY: | BAF |
| DATE | --- |
| SCALE: | AS NOTED |
| JOB NO.: | 192000 |
| SHEET: | B201 |
| REVISION | - |

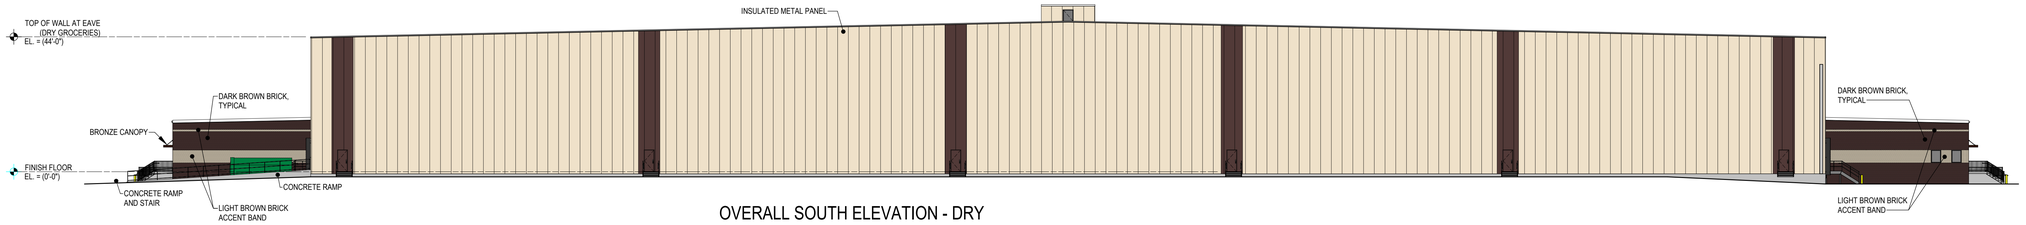


## OVERALL SOUTH ELEVATION - DRY GROCERIES

**SCALE: 1" = 20'-0"**

## OVERALL WEST ELEVATION - DRY GROCERIES

**SCALE: 1" = 40'-0"**

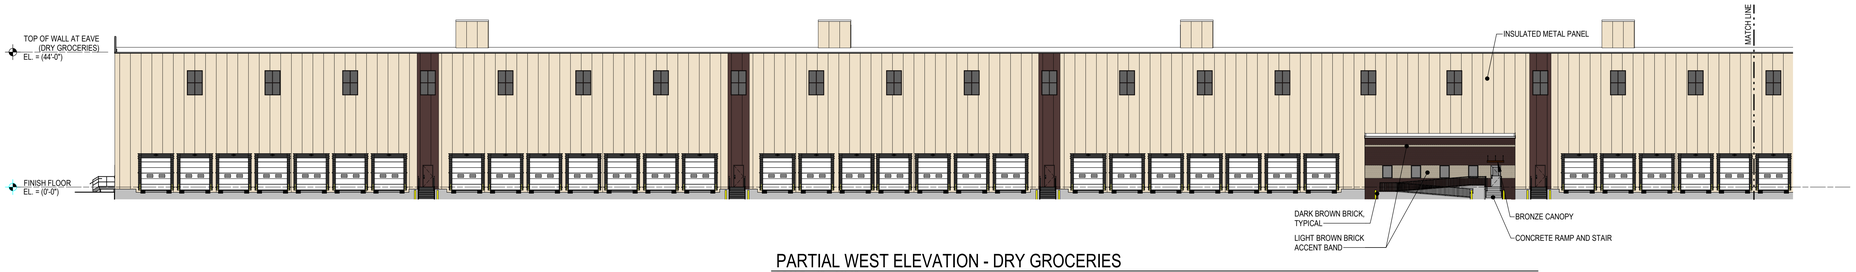


## PARTIAL WEST ELEVATION - DRY GROCERIES

**SCALE: 1" = 20'-0"**

## PARTIAL WEST ELEVATION - DRY GROCERIES

**SCALE: 1" = 20'-0"**

WHITING-TURNER
300 East Joppa Road
Baltimore, MD 21286

PROVIDENCE
ENGINEERING CORP
10 Eisenhower Boulevard
Lancaster, PA 17603
Phone: 717-509-7000
Certificate Number: 407004271

PRELIMINARY - NOT FOR CONSTRUCTION - FOR REVIEW ONLY - 03/19/2020

| REVISION | DATE | BY |
|---|---|---|

Wegmans
VIRGINIA SERVICE CENTER

EXTERIOR ELEVATIONS - DRY GROCERIES

© Copyright Notice, Providence Engineering Corp., 2019. All Rights Reserved. These plans are the property of Providence Engineering Corp. Any use or reproduction of these plans, in whole or in part, without written permission of Providence Engineering Corp. is forbidden. Anyone using these plans without such permission by any party shall assume all such risk and liability.

| | |
|---|---|
| DRAWN BY: | KDL |
| CHECKED BY: | BAF |
| DATE | --- |
| SCALE: | AS NOTED |
| JOB NO.: | 192000 |
| SHEET: | B202 |
| REVISION | - |

## OVERALL NORTH ELEVATION - PERISHABLES

**SCALE: 1" = 40'-0"**

## PARTIAL NORTH ELEVATION - PERISHABLES

**SCALE: 1" = 20'-0"**

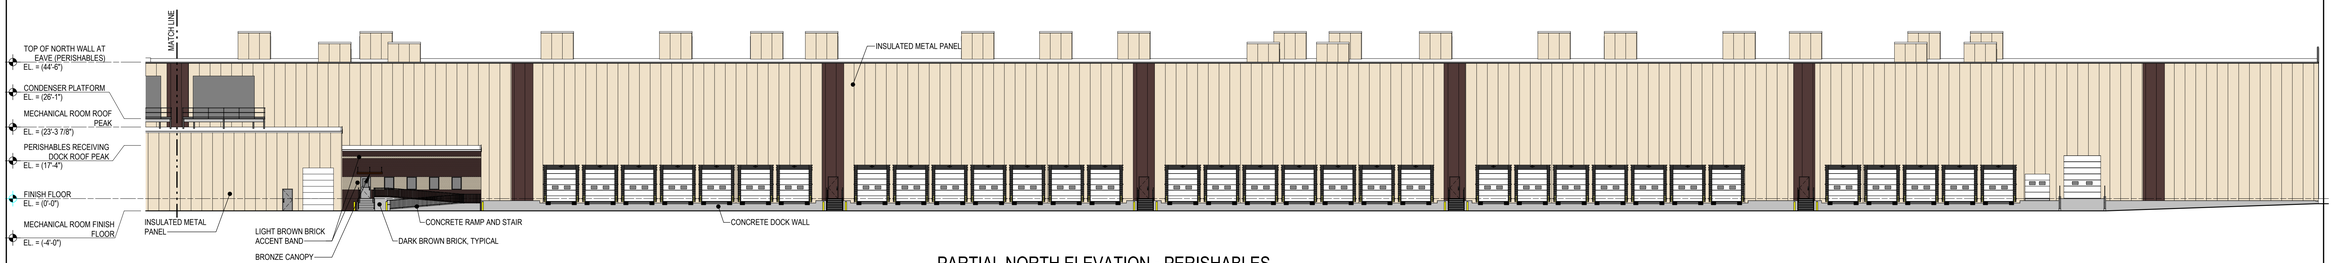


## PARTIAL NORTH ELEVATION - PERISHABLES

**SCALE: 1" = 20'-0"**

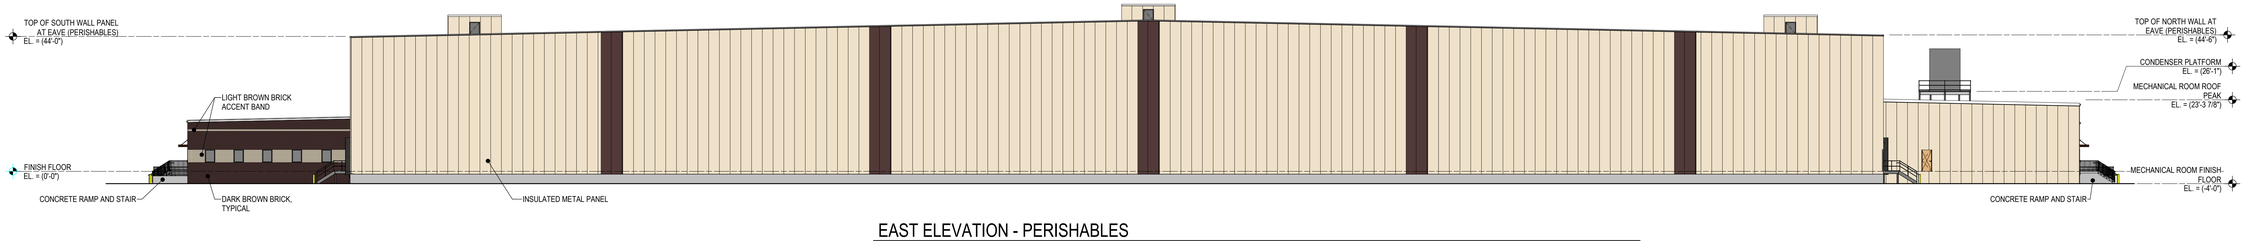


## EAST ELEVATION - PERISHABLES

**SCALE: 1" = 20'-0"**

PRELIMINARY - NOT FOR CONSTRUCTION - FOR REVIEW ONLY - 03/19/2020

| REVISION | DATE | BY |
|---|---|---|
| | | |

WHITING-TURNER
300 East Joppa Road
Baltimore, MD 21286

PROVIDENCE ENGINEERING CORP
10 Eisenhower Boulevard
Lancaster, PA 17603
Phone: 717-509-7000
Certificate Number: 407004271

Wegmans
VIRGINIA SERVICE CENTER

EXTERIOR ELEVATIONS - PERISHABLES

© Copyright 2020 Providence Engineering Corp. 2019. All Rights Reserved. These plans are the property of Providence Engineering Corp. Any use or reproduction of these plans, in whole or in part, without the written permission of Providence Engineering Corp. is illegal. Violators will be prosecuted to the fullest extent of the law. Providence Engineering Corp. is not responsible for any changes made to these plans by others. Use of any parts that would be such is doing at user risk.

| | |
|---|---|
| DRAWN BY: | KDL |
| CHECKED BY: | BAF |
| DATE | ---- |
| SCALE: | AS NOTED |
| JOB NO.: | 192000 |
| SHEET: | B203 |
| REVISION | - |

OVERALL SOUTH ELEVATION - PERISHABLES

**SCALE: 1" = 40'-0"**

PARTIAL SOUTH ELEVATION - PERISHABLES

**SCALE: 1" = 20'-0"**

PARTIAL SOUTH ELEVATION - PERISHABLES

**SCALE: 1" = 20'-0"**

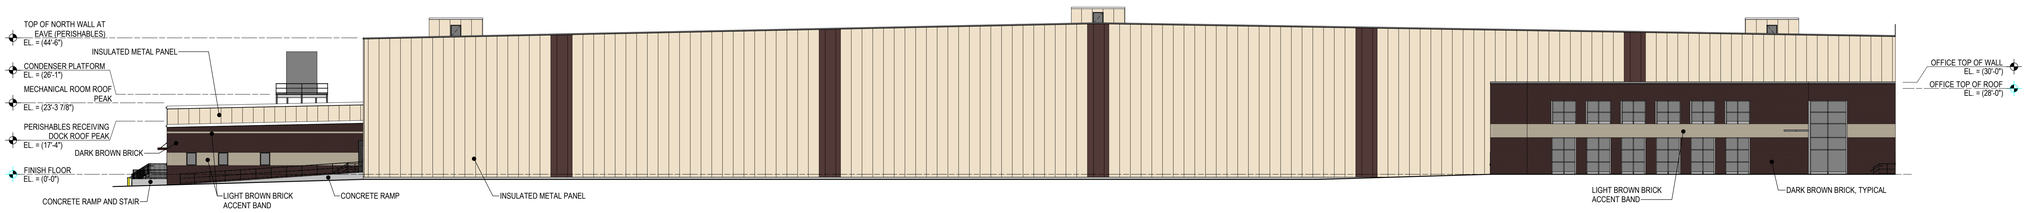


WEST ELEVATION - PERISHABLES

**SCALE: 1" = 20'-0"**

PRELIMINARY - NOT FOR CONSTRUCTION - FOR REVIEW ONLY - 03/19/2020

WHITING-TURNER
300 East Joppa Road
Baltimore, MD 21286

PROVIDENCE
ENGINEERING CORP
10 Eisenhower Boulevard
Lancaster, PA 17603
Phone: 717-509-7000
Certificate Number: 407004271

| REVISION | DATE | BY |
|---|---|---|
| | | |

Wegmans
VIRGINIA SERVICE CENTER

EXTERIOR ELEVATIONS - PERISHABLES

© Copyright Notice, Providence Engineering Corp. 2019. All Rights Reserved. These plans are the property of Providence Engineering Corp. Any use or reproduction of these plans, in whole or in part, without the written permission of Providence Engineering Corp. is illegal. Violators will be prosecuted to the full extent of the law. Providence Engineering Corp. is not responsible for any changes that were made to sets of plans that were issued electronically. Only the party that would be using a seal is doing so.

| | |
|---|---|
| DRAWN BY: | KDL |
| CHECKED BY: | BAF |
| DATE | --- |
| SCALE: | AS NOTED |
| JOB NO.: | 192000 |
| SHEET: | B204 |
| REVISION | - |

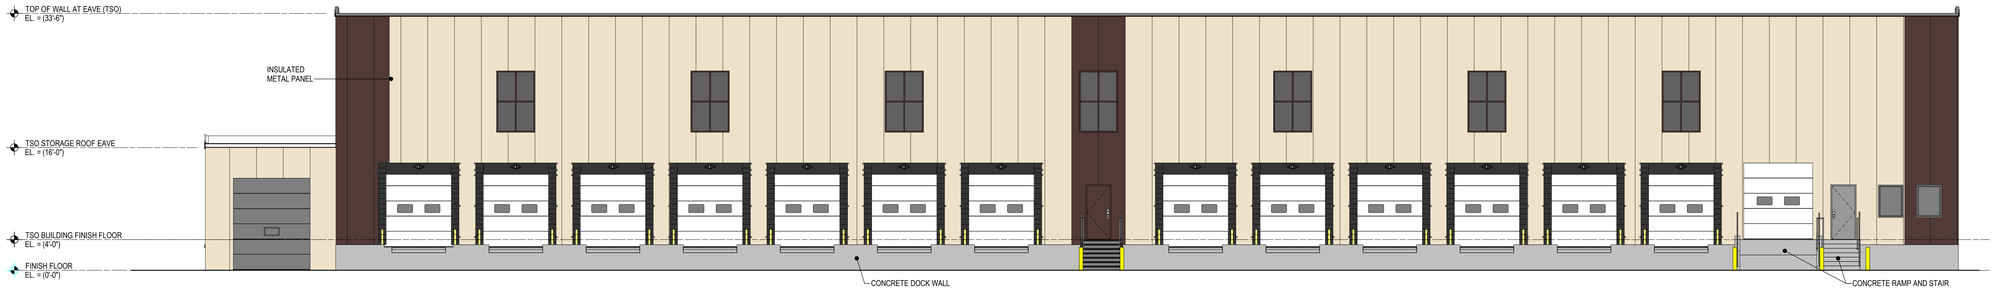


## NORTH ELEVATION - TSO BUILDING

**SCALE: 1/8" = 1'-0"**

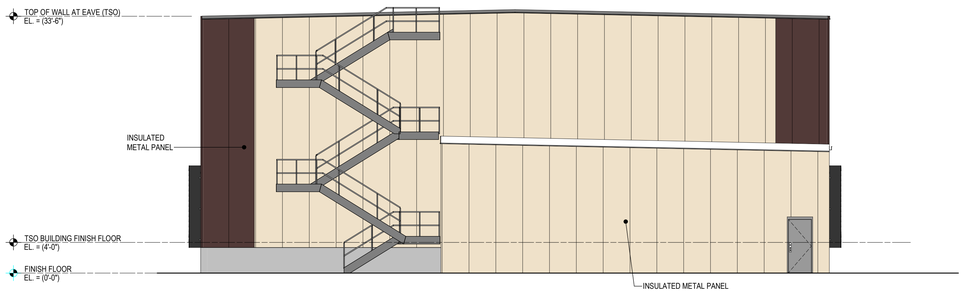


## EAST ELEVATION - TSO BUILDING

**SCALE: 1/8" = 1'-0"**

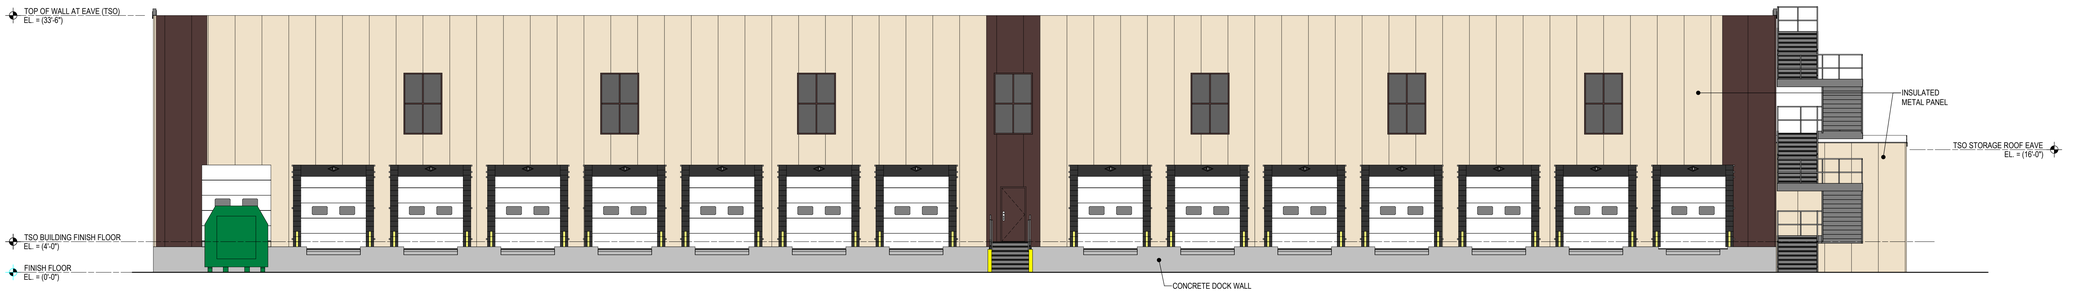


## SOUTH ELEVATION - TSO BUILDING

**SCALE: 1/8" = 1'-0"**

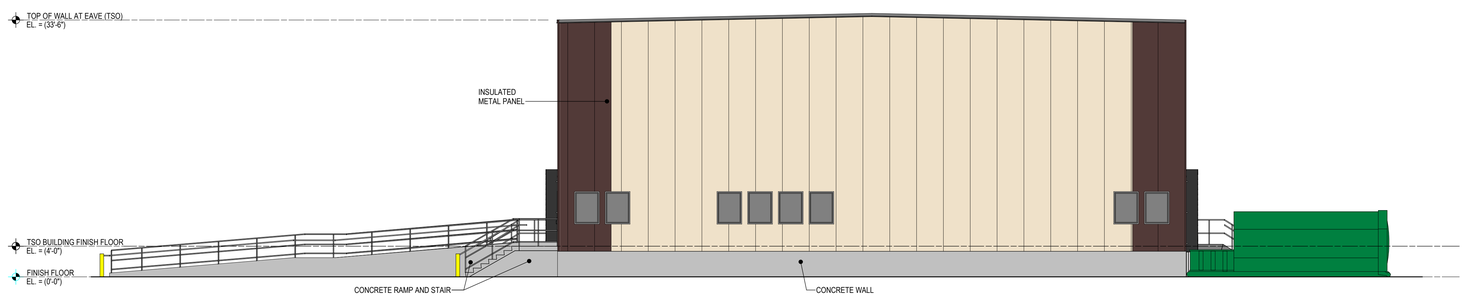


## WEST ELEVATION - TSO BUILDING

**SCALE: 1/8" = 1'-0"**

WHITING-TURNER
300 East Joppa Road
Baltimore, MD 21286

PROVIDENCE
ENGINEERING CORP
10 Eisenhower Boulevard
Lancaster, PA 17603
Phone: 717-509-7000
Certificate Number: 407004271

PRELIMINARY - NOT FOR CONSTRUCTION - FOR REVIEW ONLY - 03/16/2020

| REVISION | DATE | BY |
|---|---|---|

Wegmans
VIRGINIA SERVICE CENTER

EXTERIOR ELEVATIONS - TRAILER
STRIPPING OPERATION BUILDING

© Copyright Notice, Providence Engineering Corp., 2019. All Rights Reserved. These plans are the property of Providence Engineering Corp. Any use or reproduction of these plans, in whole or in part, without written permission from Providence Engineering Corp. is illegal. Providence Engineering Corp. is not responsible for any changes that were made to sheets in binding or size.

| | |
|---|---|
| DRAWN BY: | KDL |
| CHECKED BY: | BAF |
| DATE | --- |
| SCALE: | AS NOTED |
| JOB NO.: | 192000 |
| SHEET: | B205 |
| REVISION | - |