POLE GREEN ROAD WIDENING LAYOUT PLAN
CITIZEN INFORMATION MEETING 10/27/2020

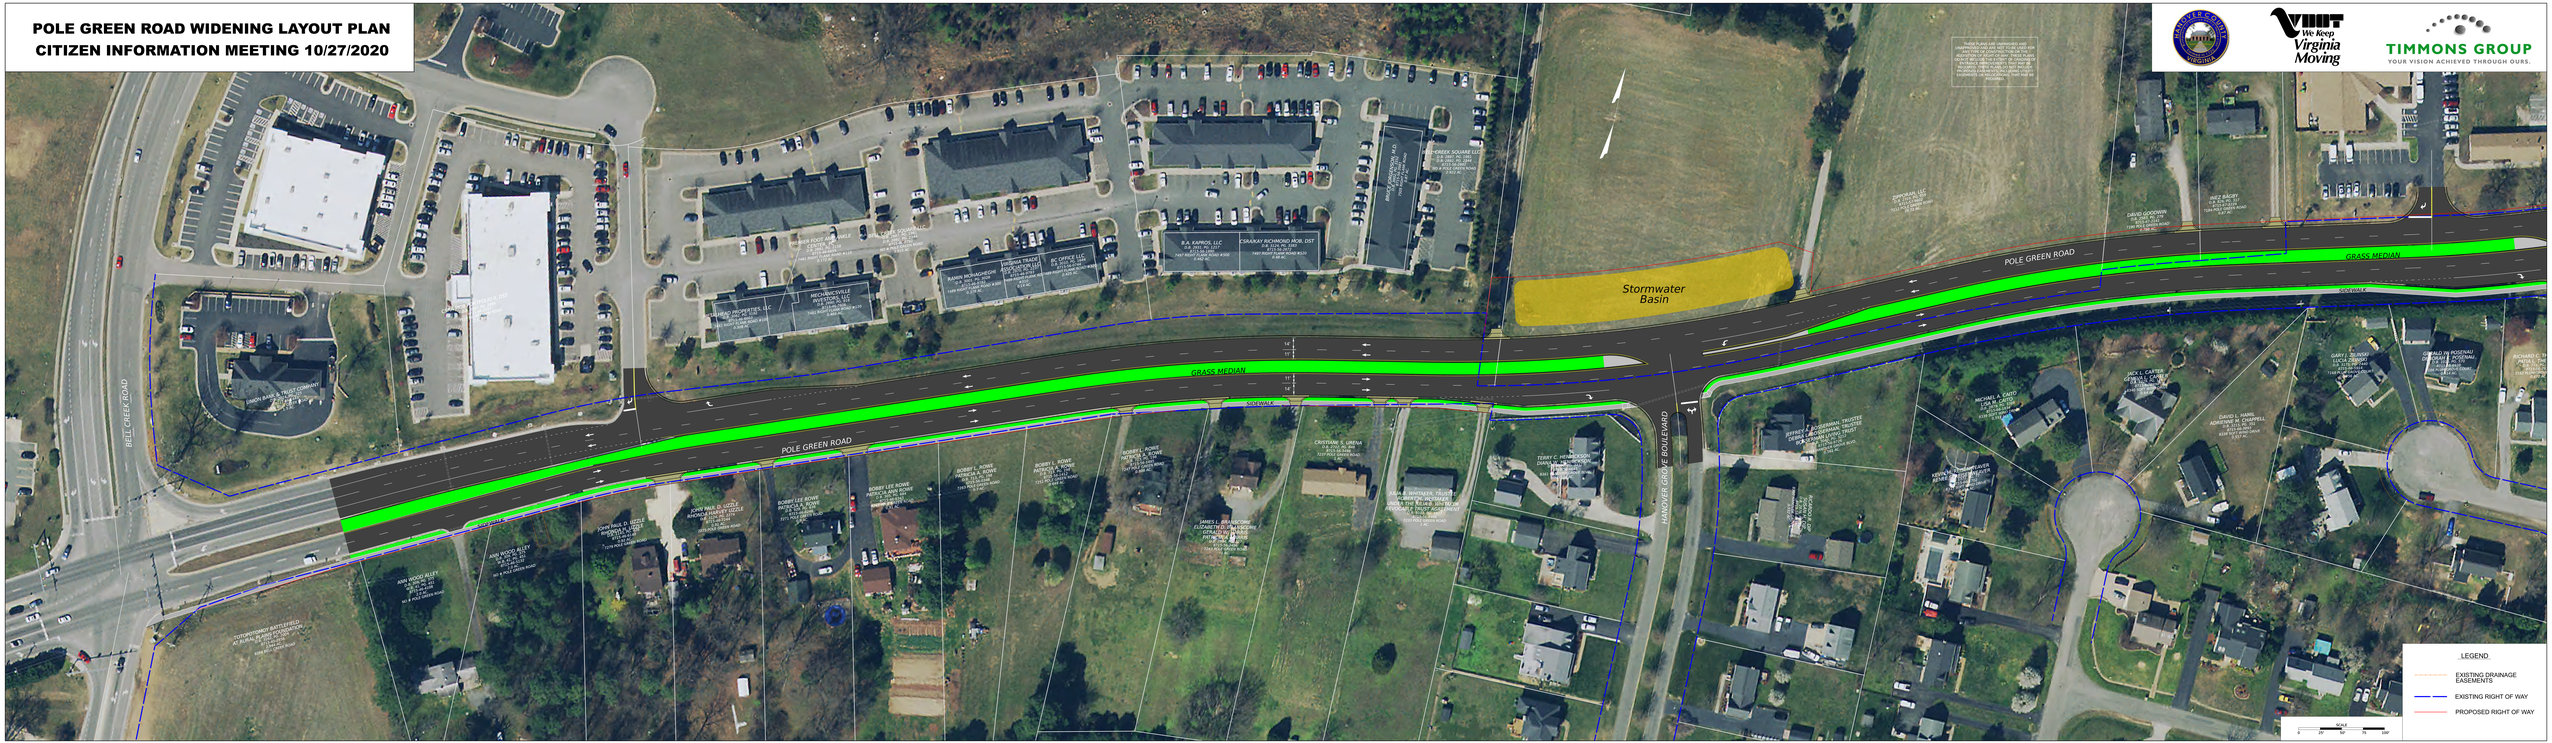

TIMMONS GROUP
YOUR VISION ACHIEVED THROUGH OURS.